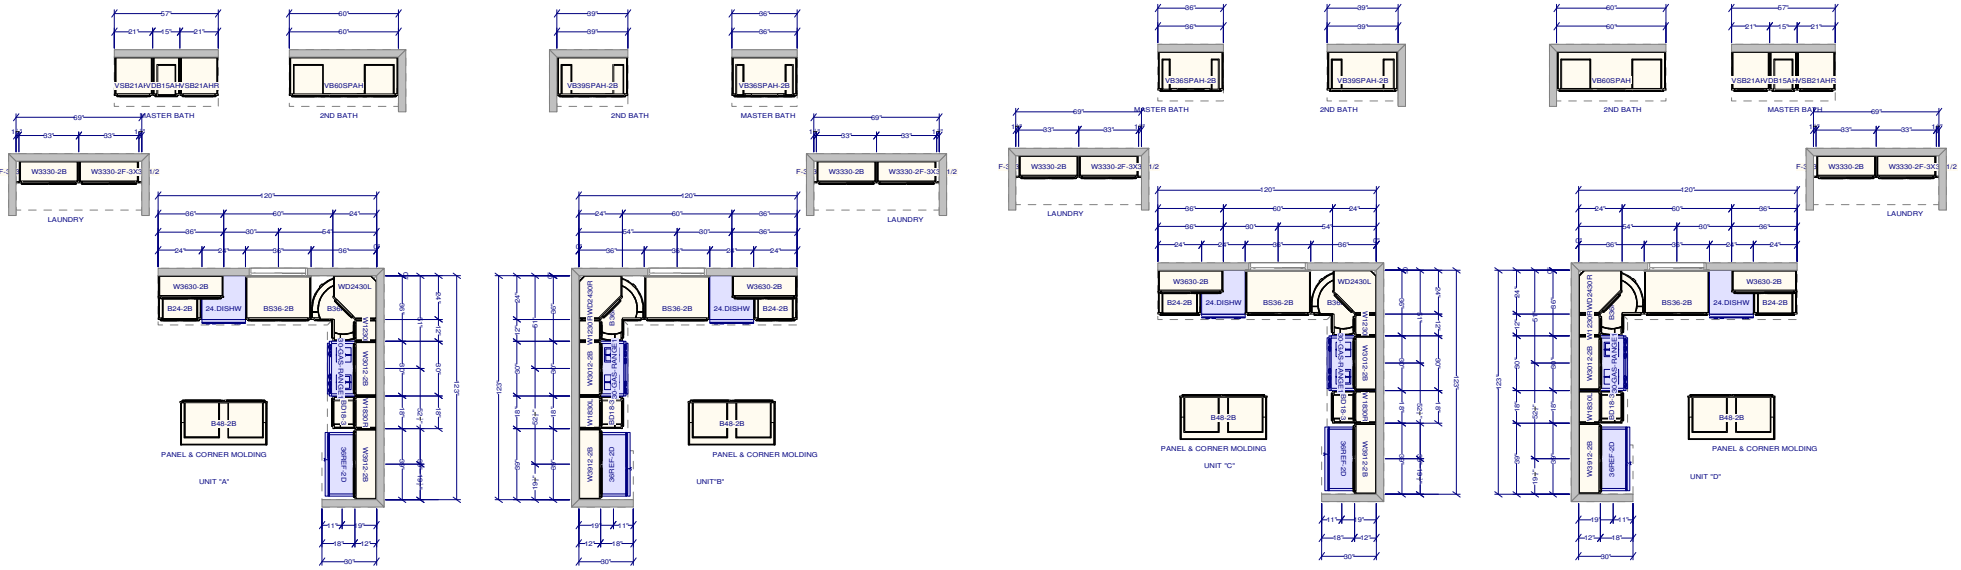

All dimensions _size designations given are subject to verification on job site and adjustment to fit job conditions.	The Flooring Place 406-587-7472	This is an original design and must not be released or copied unless applicable fee has been paid or job order placed.	Designed: 8/29/2013 Printed: 10/1/2013
NHB (SHELTER GROVE - 4 PLEX ALL UNITS)		All	Drawing #: 1